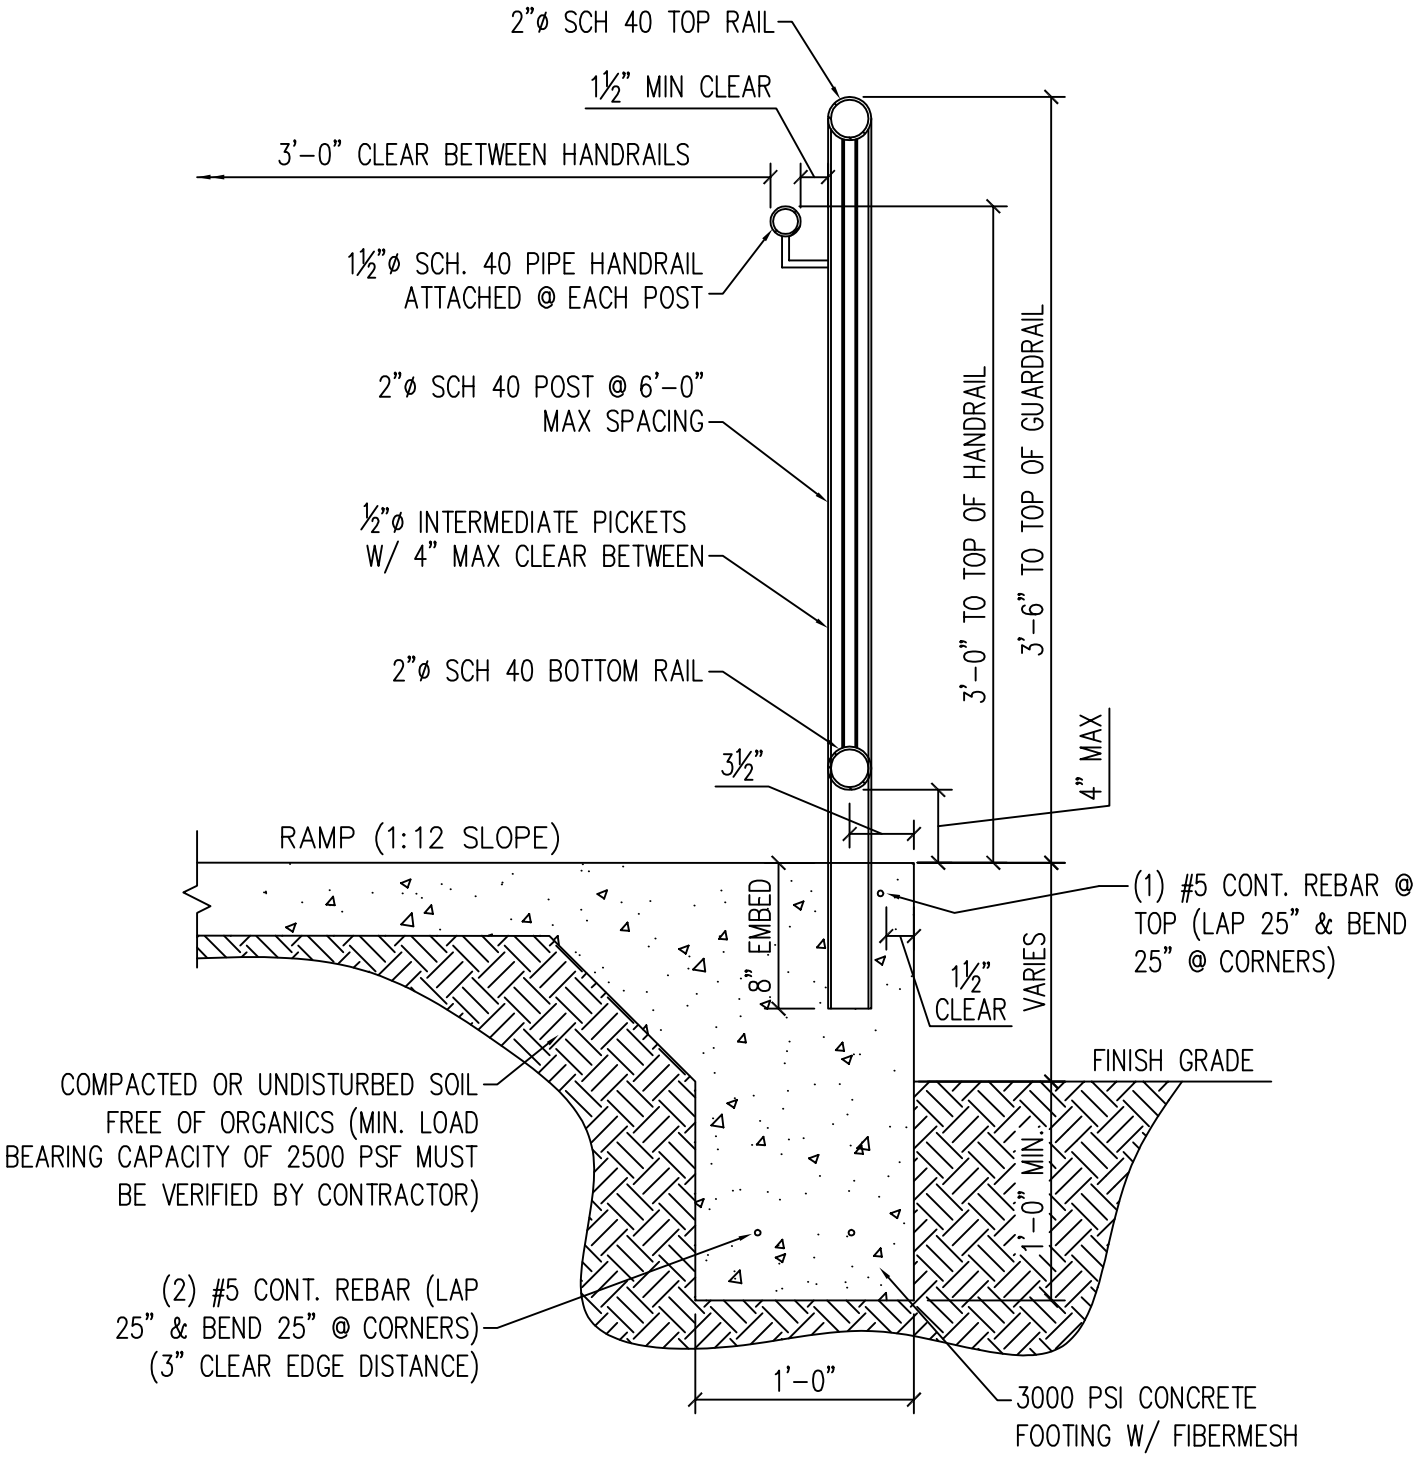

P-32
N.T.S.

HAND RAIL DETAIL

Coleman Company, Inc.